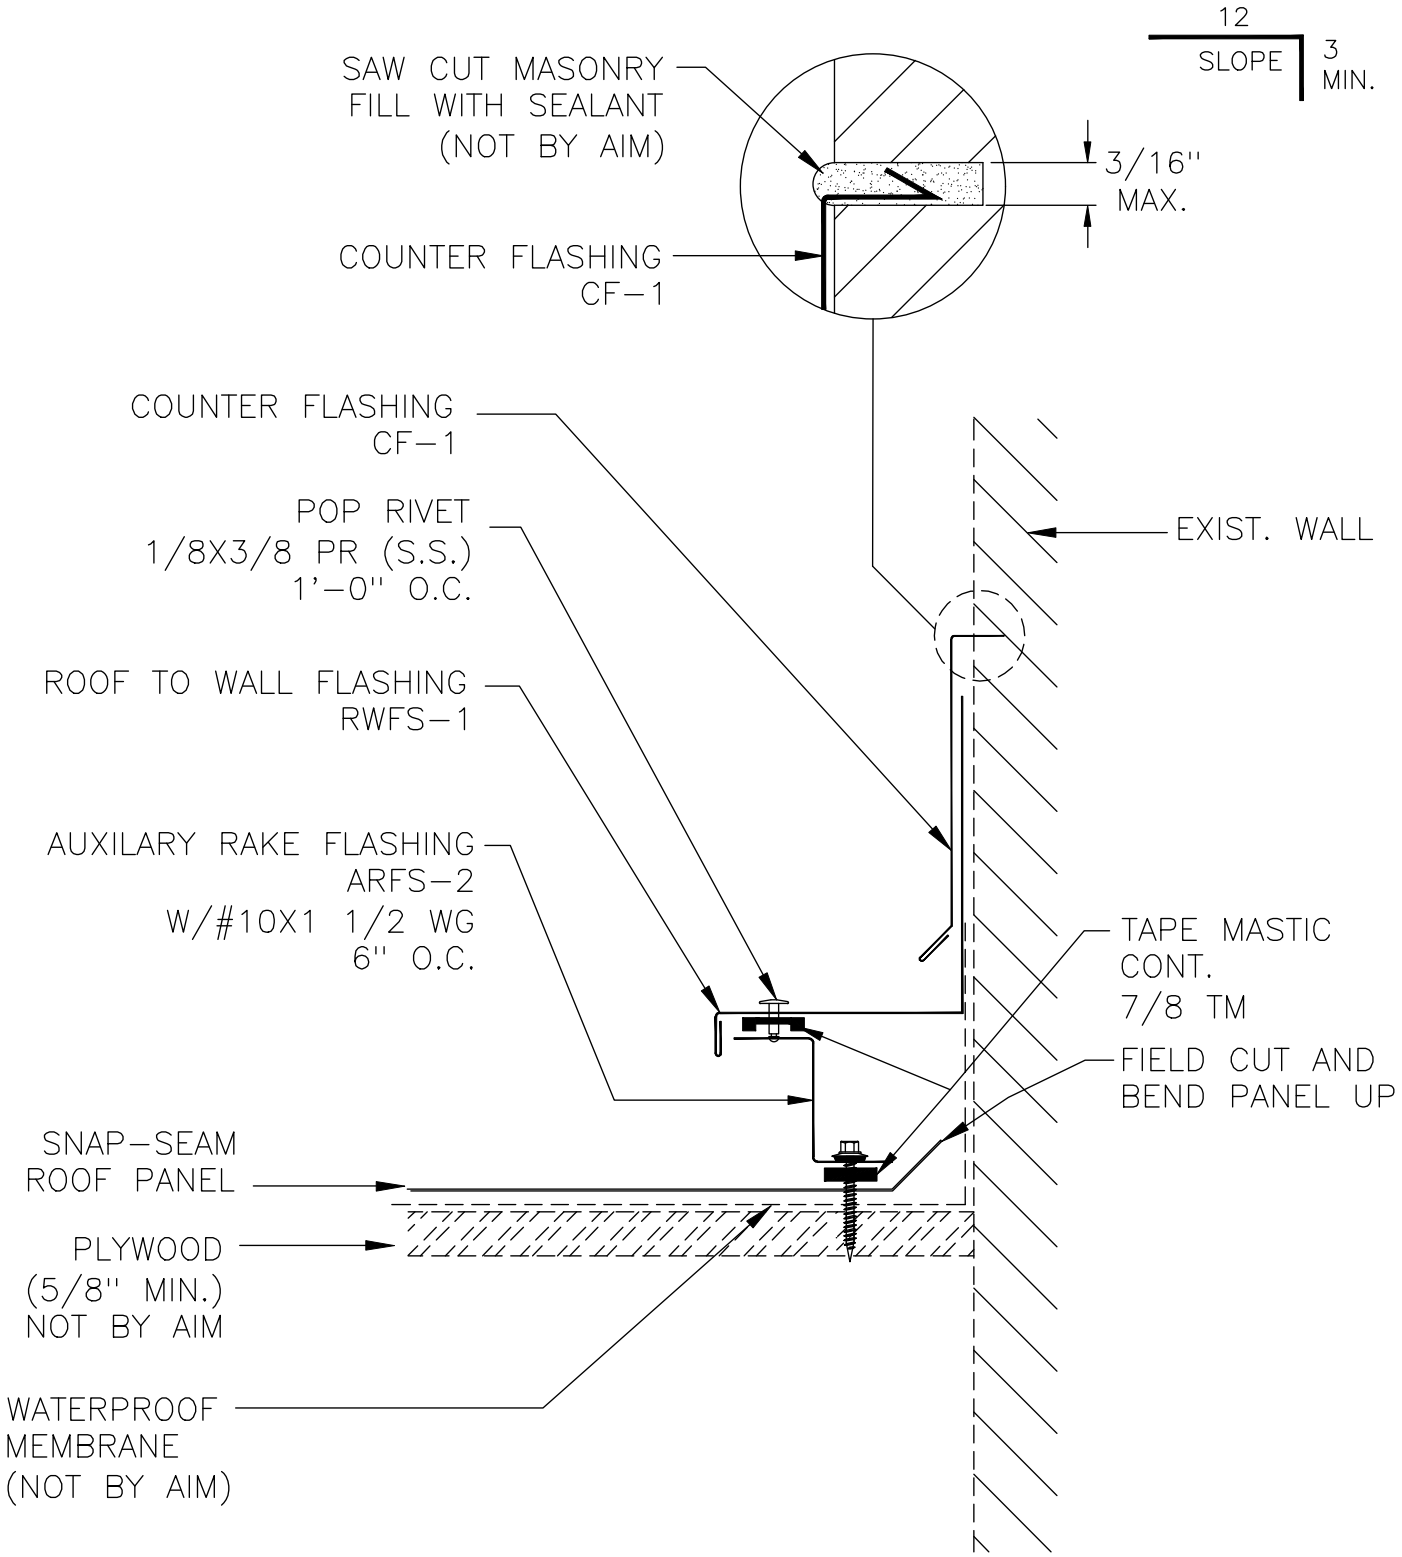

GABLE ROOF TO WALL ON WOOD (ENDING)

FOR SNAP-SEAM PANEL (PINNED CONDITION)

X / XX

SCALE: NONE	DATE:	SNAP-SEAM GABLE ROOF TO WALL ON WOOD DECKING	aim INC
DRAWN BY: KP	03/06/09		
CHECKED BY:			
REVISED BY:			DWG NO: SS.3.A.4